


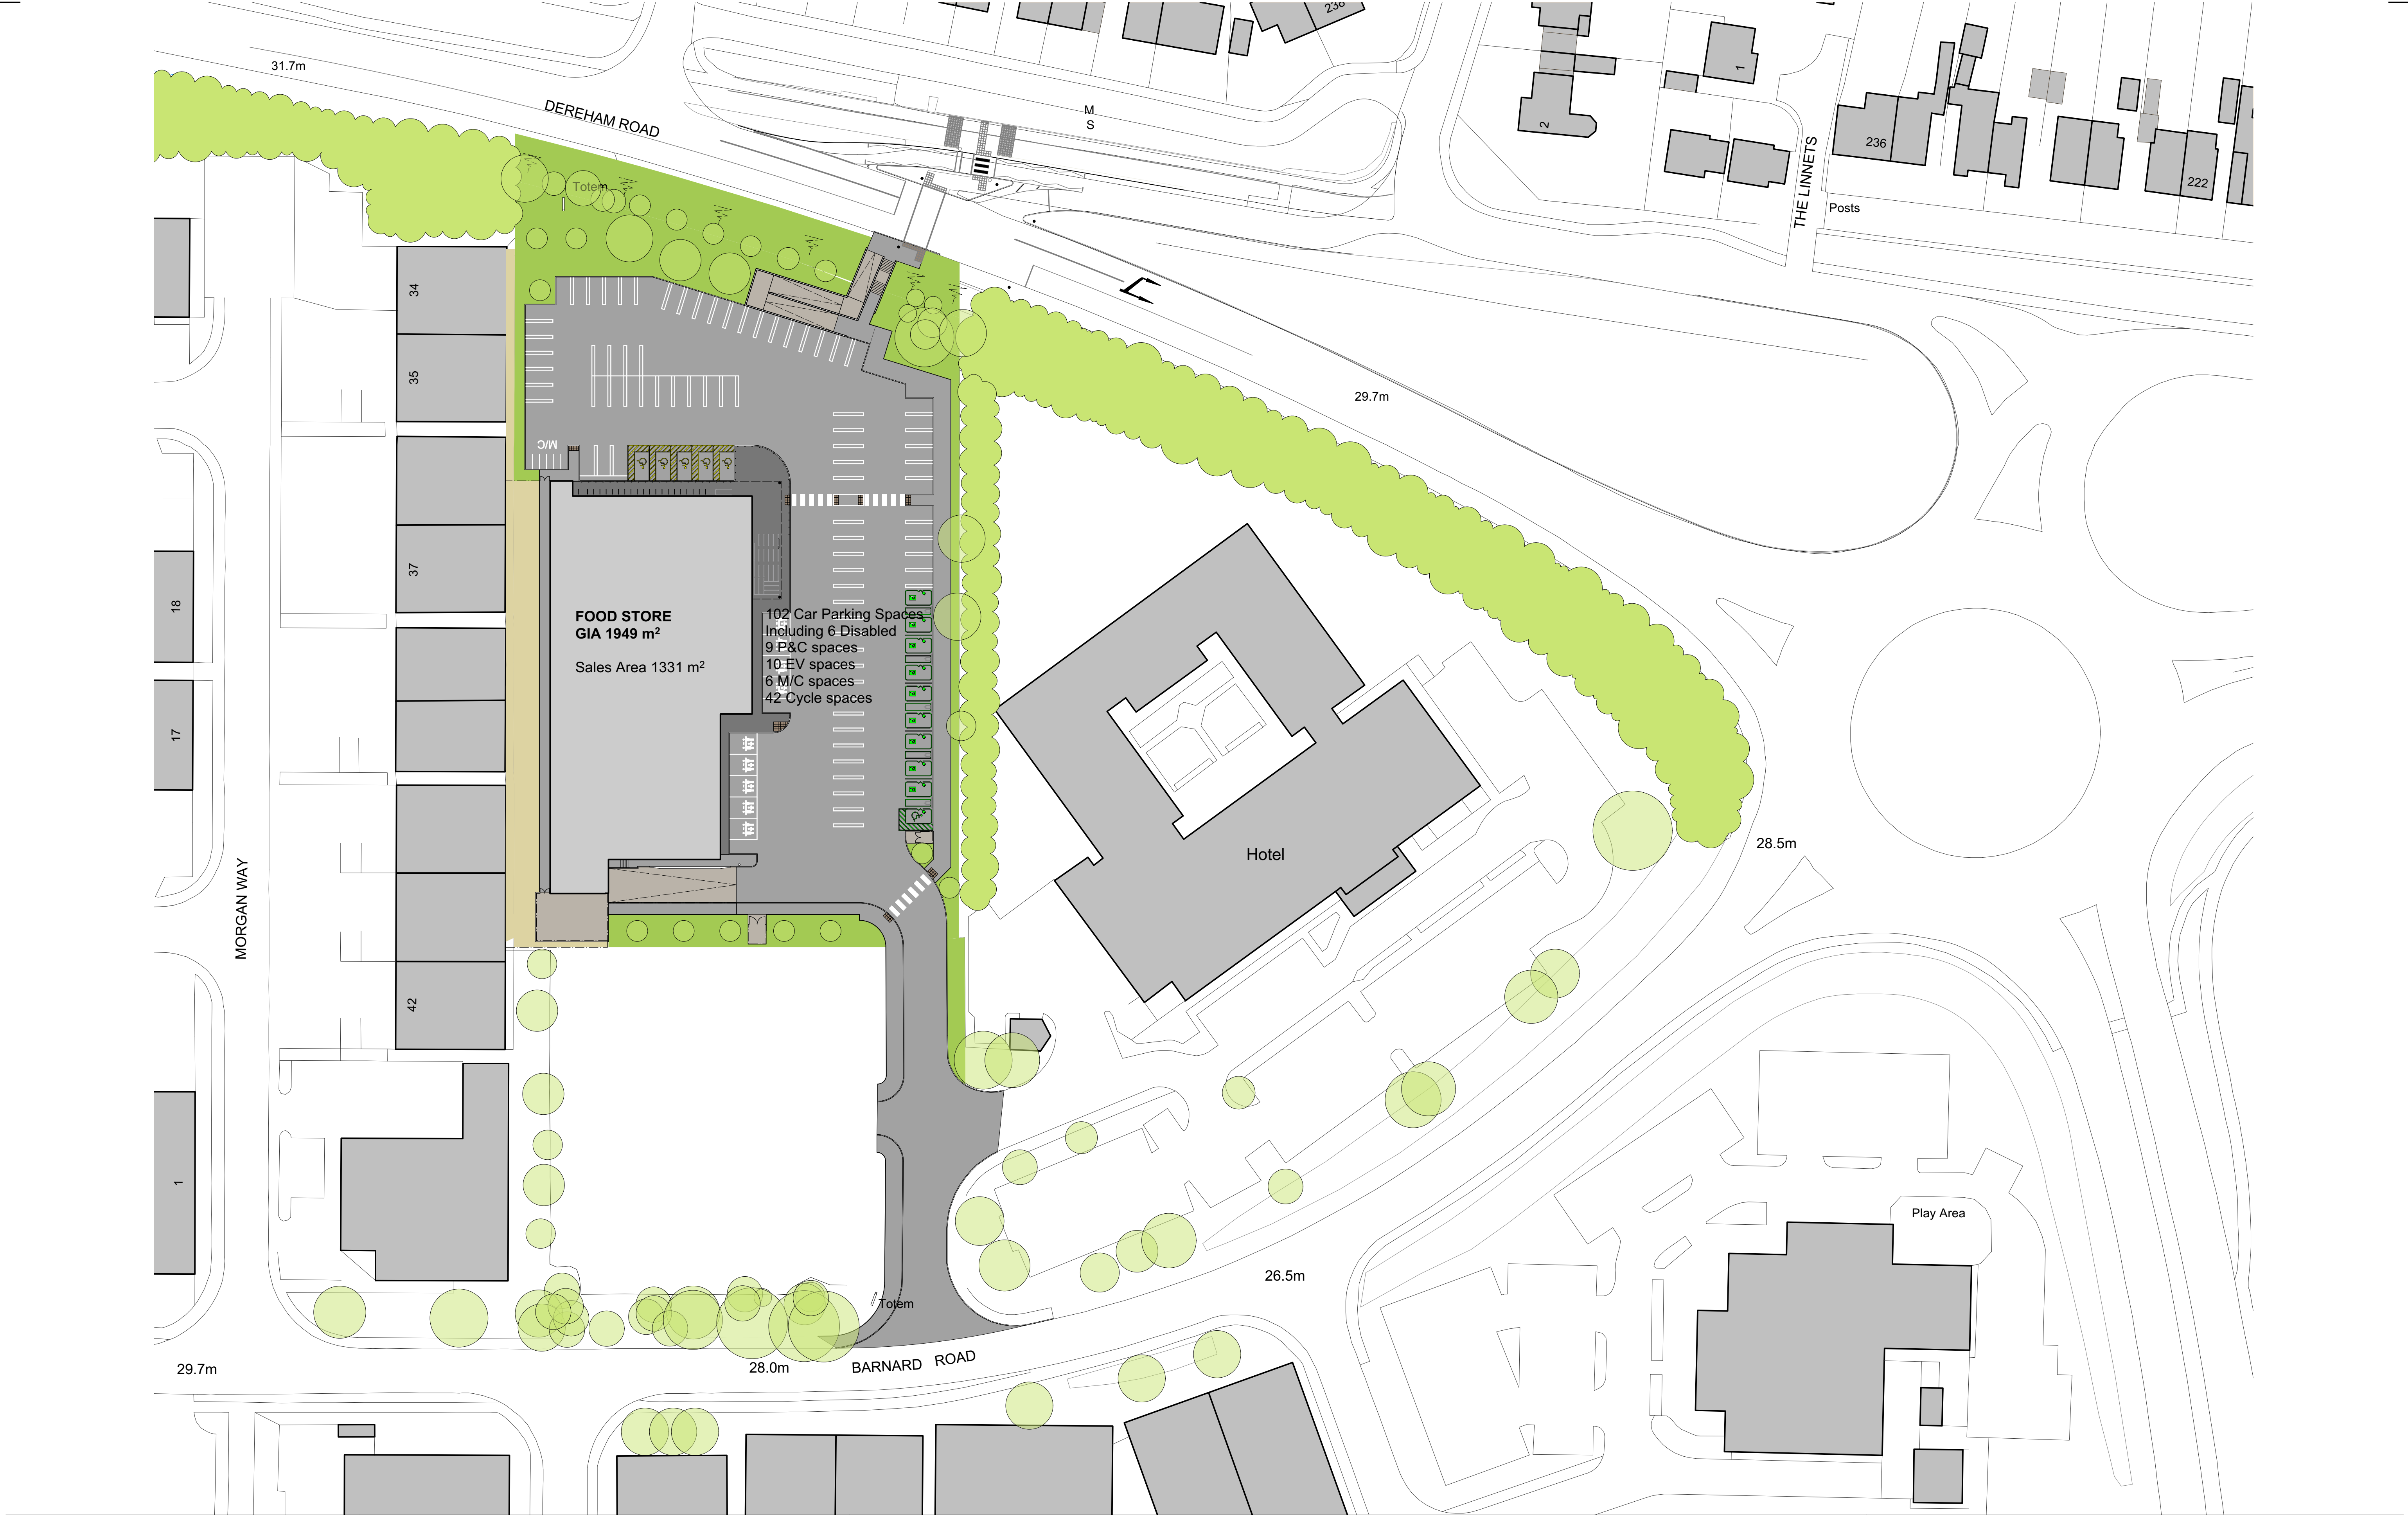

NORTH

0

5.0

10.0

15.0

20.0

25.0

50.0m

P-07

Additional trees added

25.02.25

DC

CW

P-06

Existing Tree positions updated

29.01.25

DC

CW

P-05

Ramp position amended

05.09.24

DC

CW

P-04

Trees Added Steps/ramp updated following comments

05.08.24

DC

CW

P-03

Layout updated following comments

01.05.24

DC

CW

P-02

Layout updated following comments

17.04.24

DC

CW

P-01

Updated following consultation

21.03.24

DC

CW

P-00

ISSUED FOR PLANNING

18.10.23

DC

CW

Rev.

Description

Date

Drawn

Chk.

Client

Williams Group

Project

Barnard Road
Norwich

Drawing Title

Proposed Site Plan

Drawing Status

PLANNING

Corstorphine & Wright

Warwick Studio

Brook Hall, Brook Street, Warwick, CV34 4BL

01926 653 444

corstorphine-wright.com

Drawing No.

19408-300

Revision

P-07

Drawn

DC

Checked

CW

Paper Size

A1

Scale

1:500

Date

OCT 23