




All signage indicative subject to a separate application for advertising consent

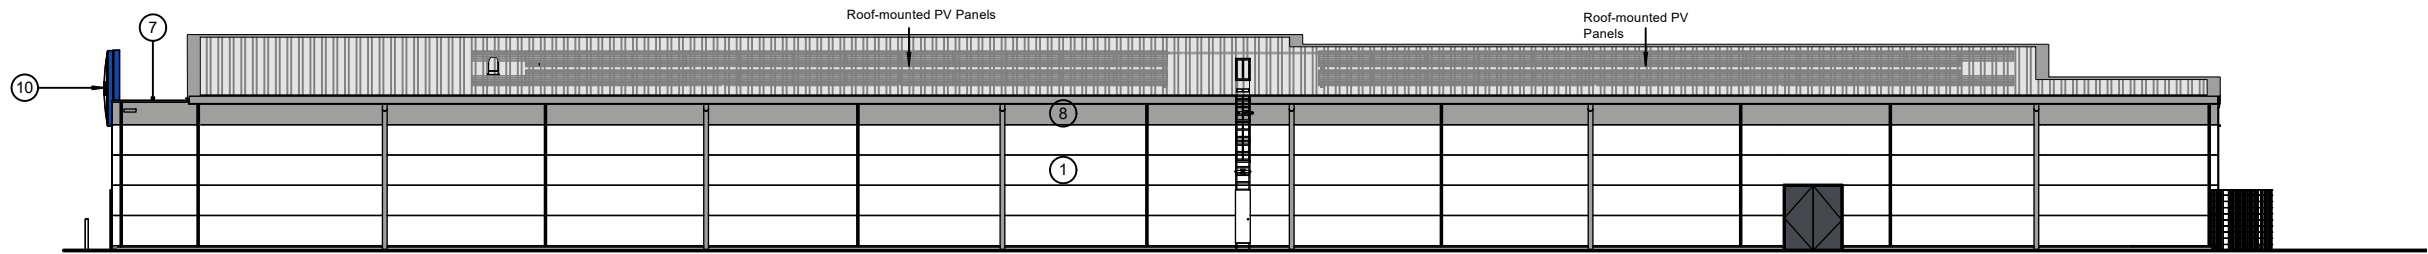


WEST ELEVATION

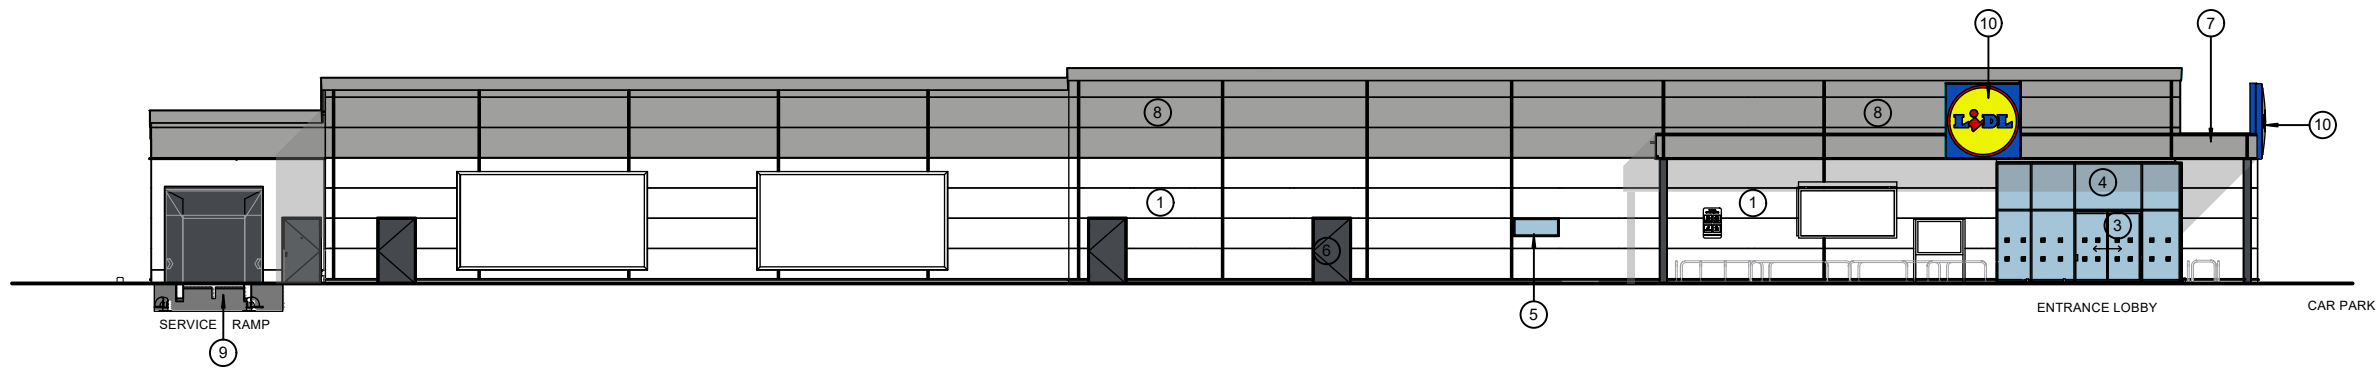

EAST ELEVATION

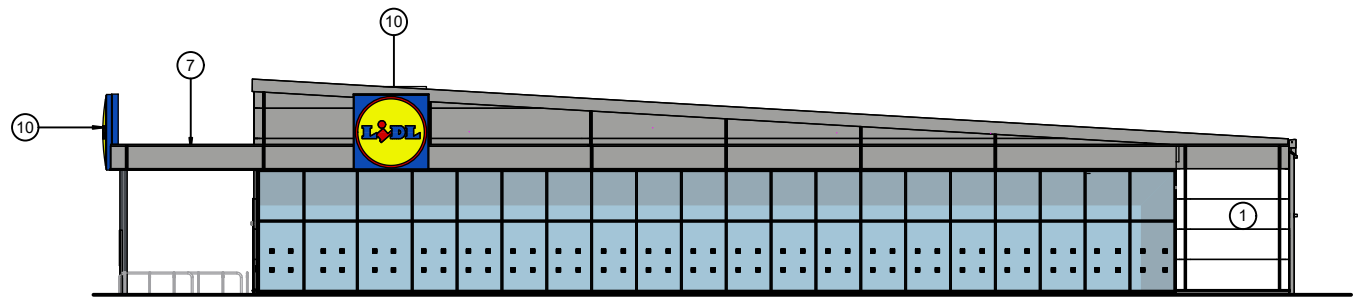

NORTH ELEVATION

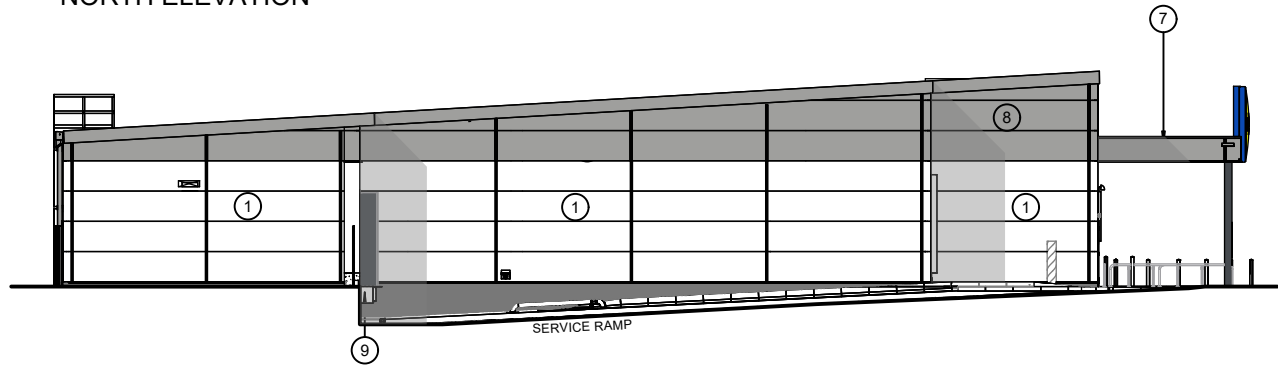

SOUTH ELEVATION

- ① WALL CLADDING PANELS - METAL INSULATED COMPOSITE PANELS COLOUR WHITE RAL9010
- ② 3° PITCH ROOF: PROFILED COMPOSITE METAL COLOUR ALUMINIUM RAL 9006
- ③ POWDER COATED ALUMINIUM FRAMED GLAZED ENTRANCE LOBBY WITH AUTOMATIC DOORS COLOUR: GREY RAL7024
- ④ POWDER COATED ALUMINIUM FRAMED GLAZED SHOPFRONT COLOUR: GREY RAL7024
- ⑤ POWDER COATED ALUMINIUM FRAMED WINDOWS COLOUR: GREY RAL7024
- ⑥ POWDER COATED STEEL DOOR COLOUR: GREY RAL7024
- ⑦ EAVES, SOFFITS AND FASCIA PANELS COLOUR ALUMINIUM RAL9006
- ⑧ WALL CLADDING PANELS - METAL INSULATED COMPOSITE PANELS COLOUR ALUMINIUM RAL9006
- ⑨ MINI DOCK LEVELLER
- ⑩ INTERNALLY ILLUMINATED LIDL SIGNAGE

02.55.7.510.012.517.5m

The copyright of this drawing is vested with Corstorphine & Wright Ltd and must not be copied or reproduced without the consent of the company.

P-00	ISSUED FOR PLANNING	18.10.23	DC	CW
Rev.	Description	Date	Drawn	Chk.

Client
Willaims Group

Project
Barnard Road,
Norwich

Drawing Title
Proposed Elevations

Drawing Status
PLANNING

Warwick Studio
Brook Hall, Brook Street, Warwick, CV34 4BL
01926 658 444
corstorphine-wright.com

Drawing No.
19408-304

Revision
P-00

Drawn	Checked	Paper Size	Scale	Date
DC	CW	A3	1:250	OCT 2023