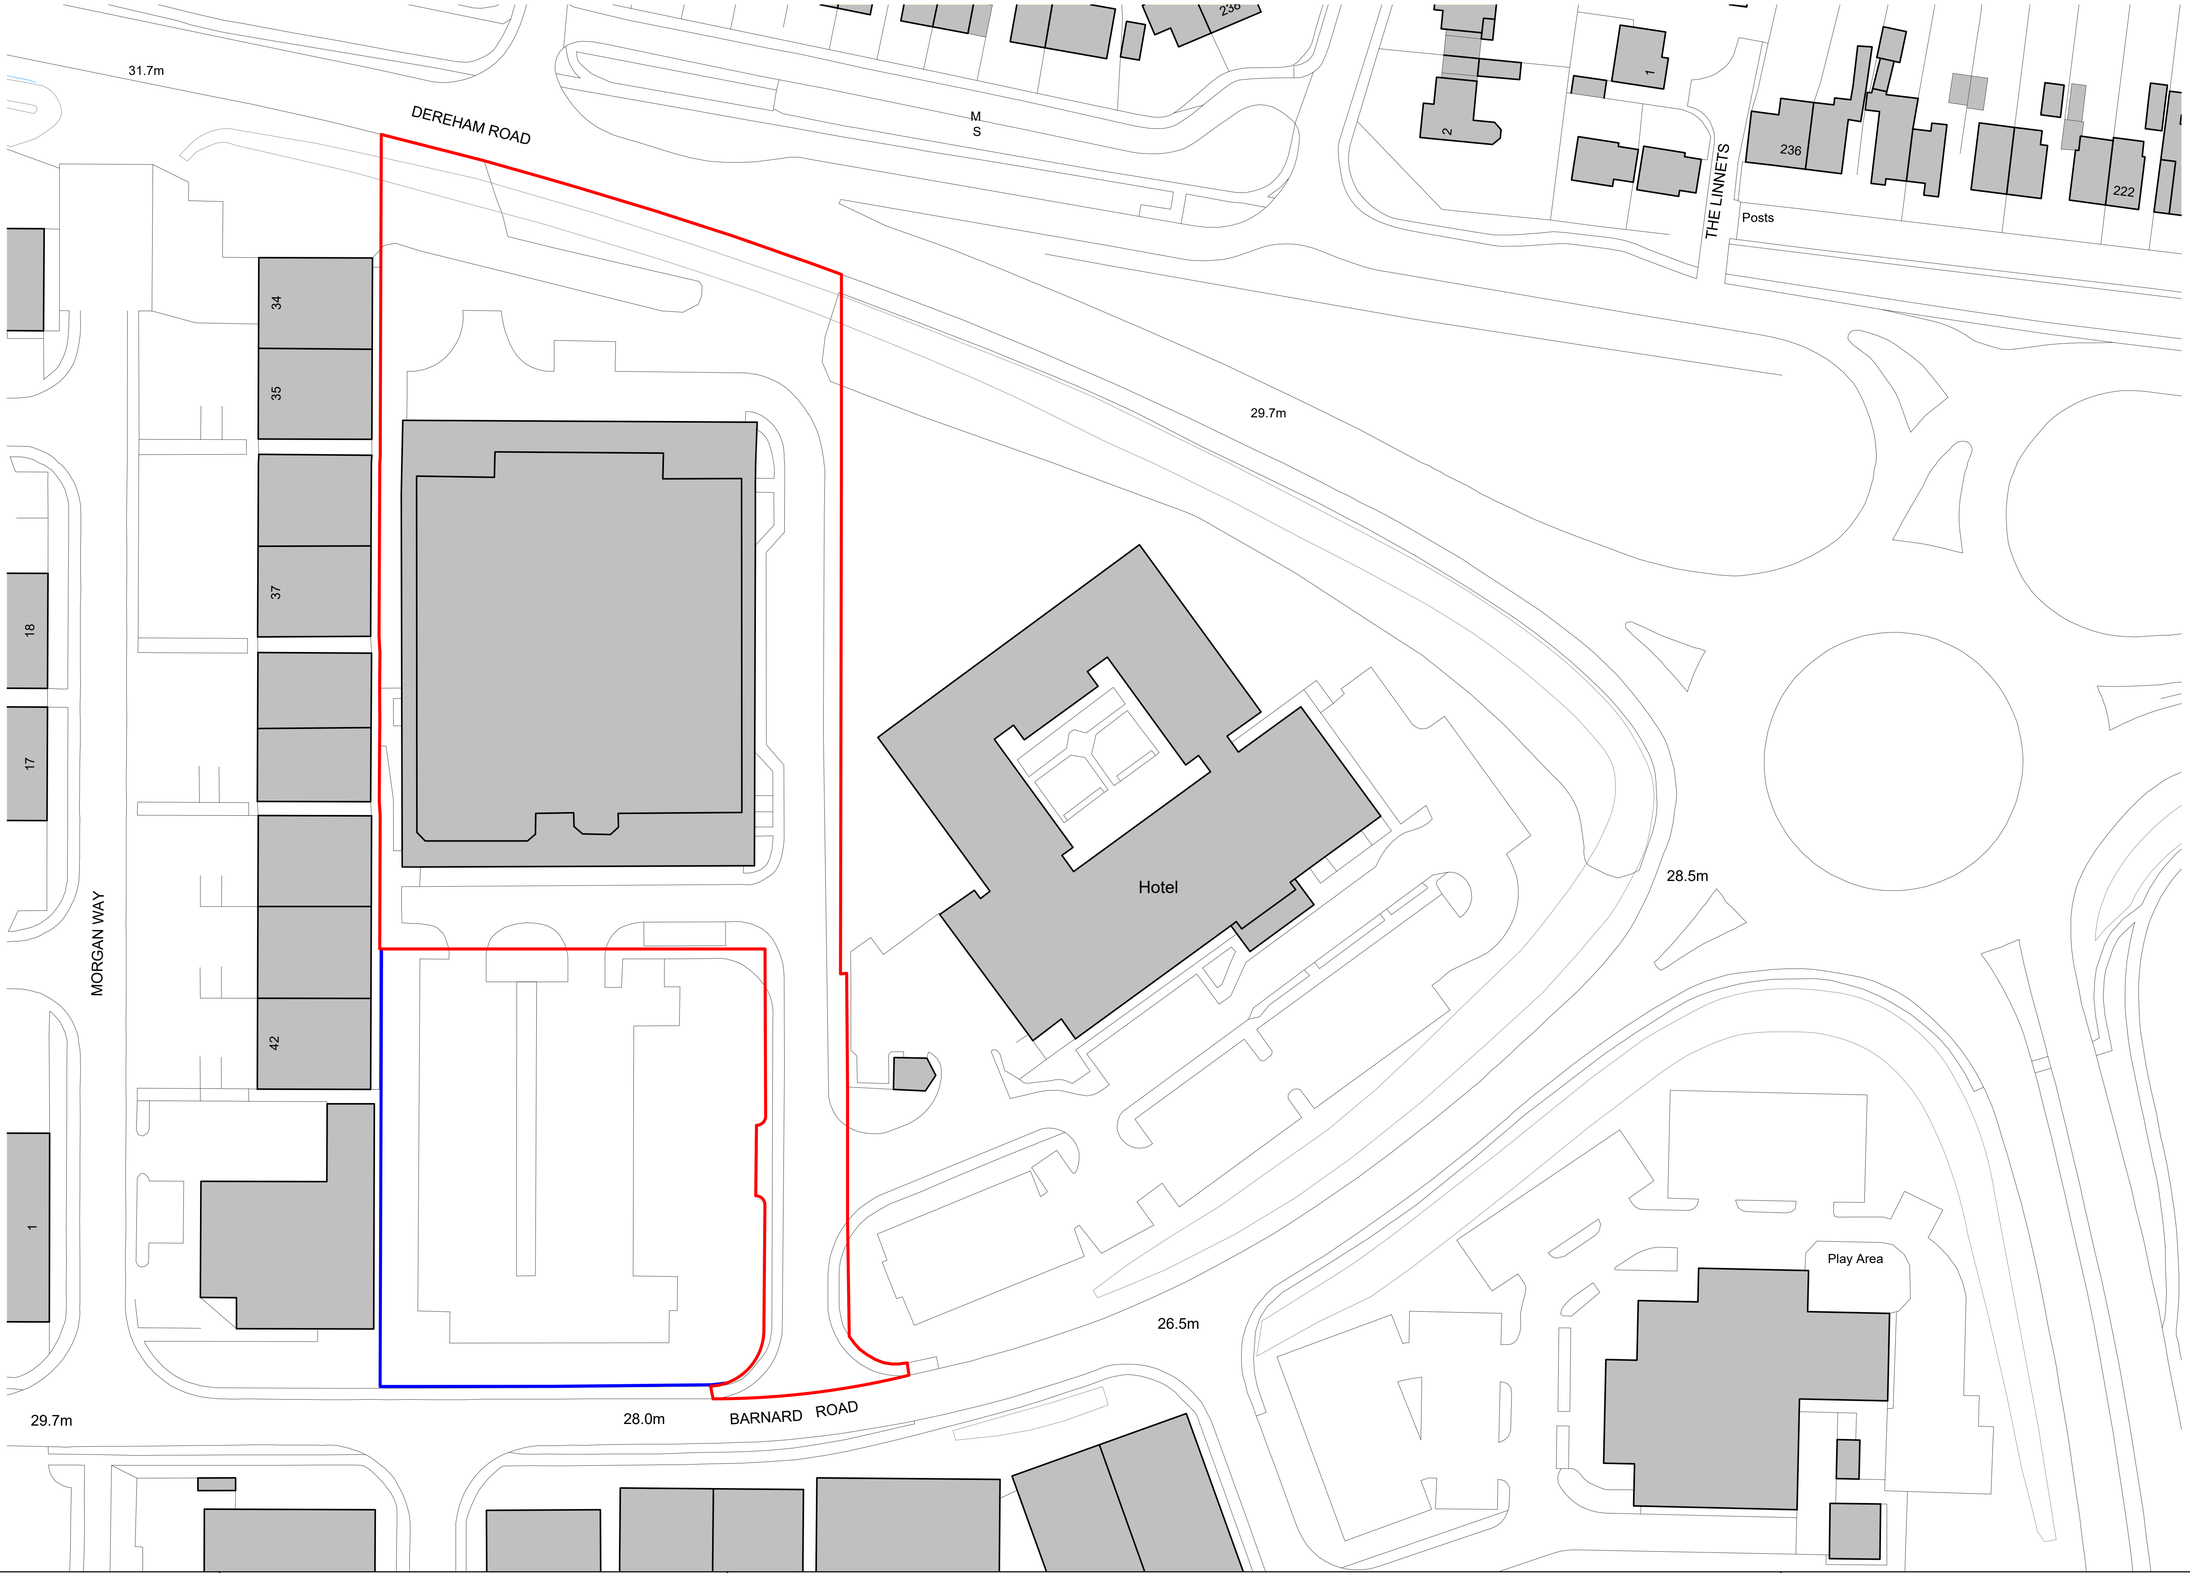

NORTH

0 5.0 10.0 15.0 20.0 25.0 50.0m

The copyright of this drawing is vested with Corstorphine & Wright Ltd and must not be copied or reproduced without the consent of the company.

Rev.	Description	Date	Drawn	Chk.
P-00	ISSUED FOR PLANNING	18.10.23	DC	CW

SITE AREA: 10 274 sqm/ 2.539 ac

Client
Williams Group

Project
Barnard Road
Norwich

Drawing Title
Existing Site Plan

Drawing Status
PLANNING

Corstorphine & Wright

Warwick Studio
Brook Hall, Brook Street, Warwick, CV34 4BL
01926 658 444
corstorphine-wright.com

Drawing No.	Revision
19408-201	P-00

Drawn	Checked	Paper Size	Scale	Date
DC	CW	A1	1:500	OCT 23