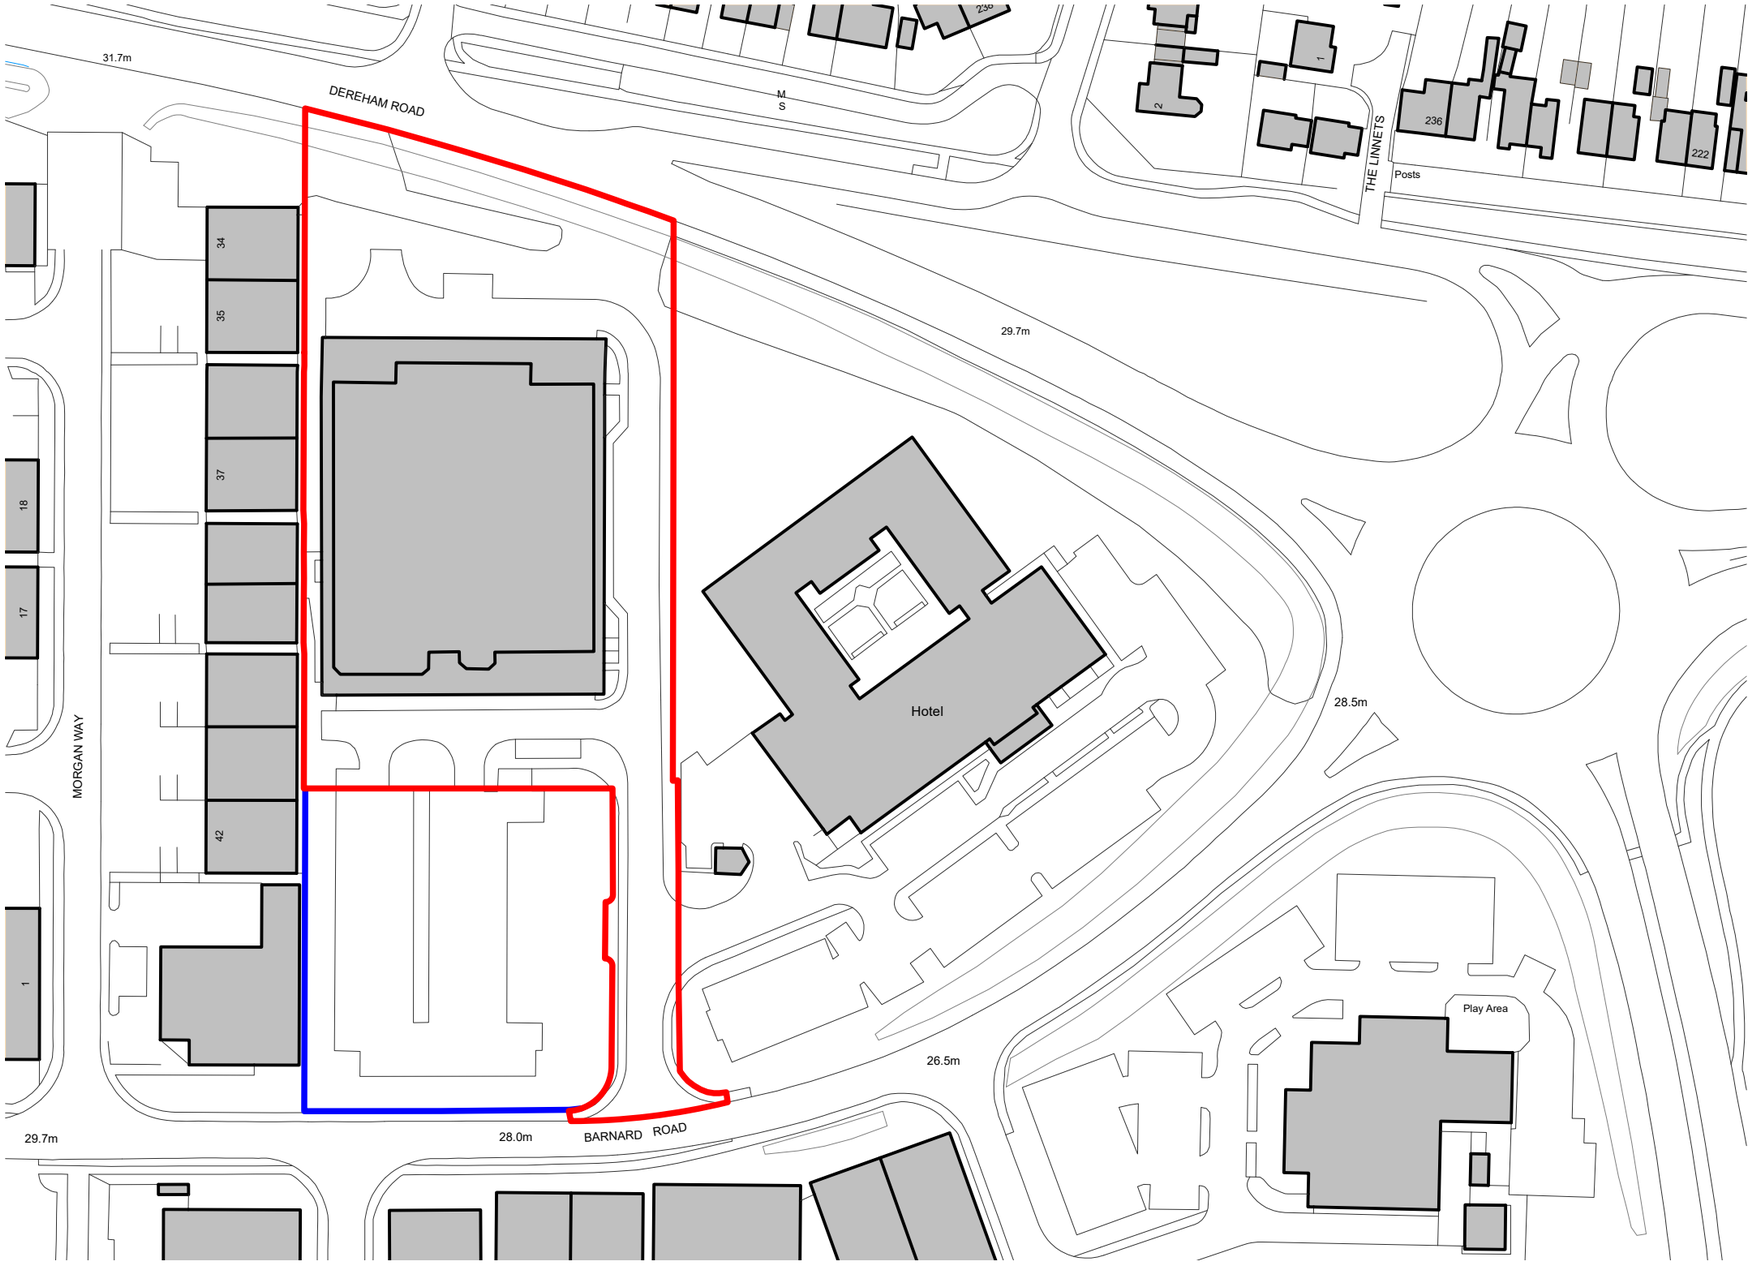

NORTH

0 10.0 30.0 50.0 75.0m

The copyright of this drawing is vested with Corstorphine & Wright Ltd and must not be copied or reproduced without the consent of the company.

Rev.	Description	Date	Drawn	Chk.
P-01	Updated following consultation	21.03.24	DC	CW
P-00	ISSUED FOR PLANNING	18.10.23	DC	CW

SITE AREA: 10 628 sqm/ 2.626 ac

Client
Williams Group

Project
Barnard Road
Norwich

Drawing Title
Location Plan

Drawing Status
PLANNING

Corstorphine & Wright

Warwick Studio
Brook Hall, Brook Street, Warwick, CV34 4BL
01926 658 444
corstorphine-wright.com

Drawing No.	Revision
19408-200	P-01

Drawn	Checked	Paper Size	Scale	Date
DC	CW	A3	1:1250	OCT 23