


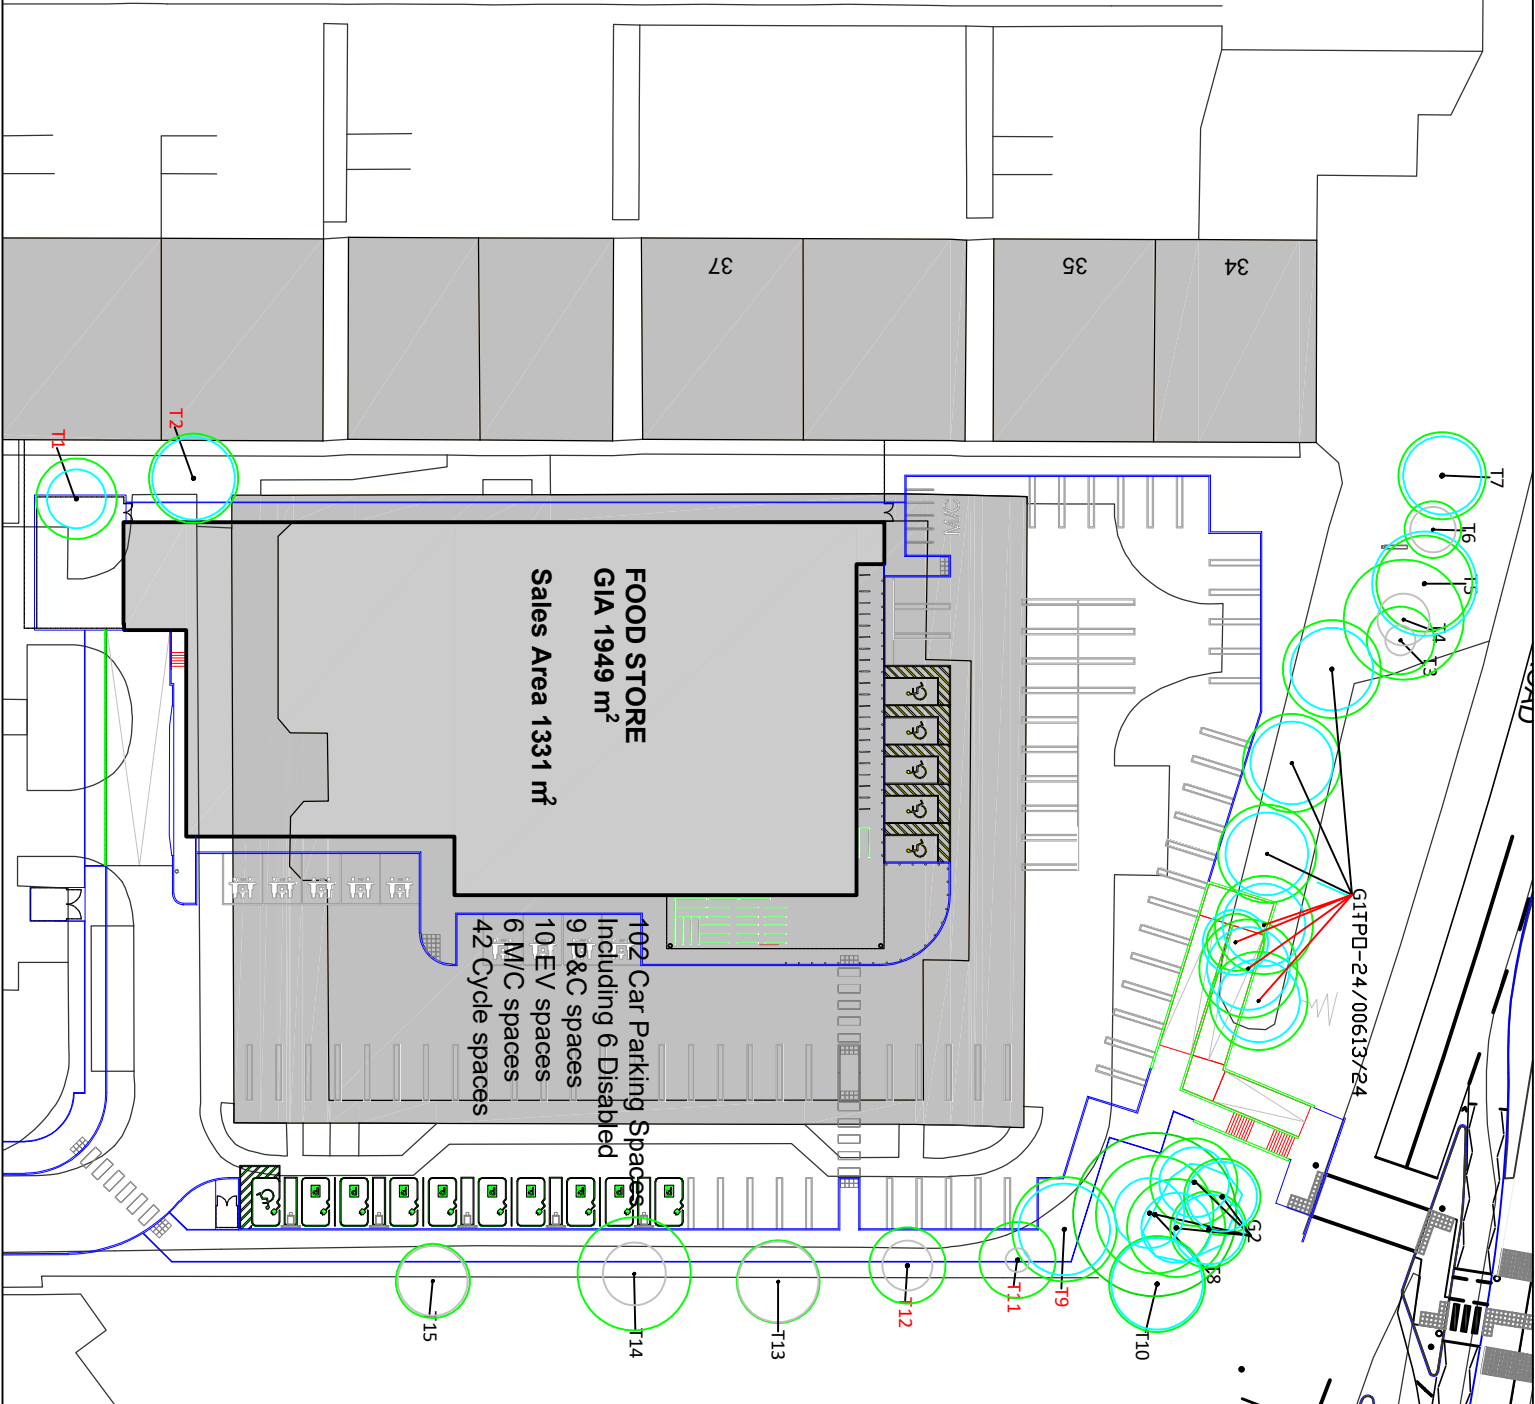

Tree No.	Species	Crown spread (m)	DBH (cm)	Diameter at 1.3m (cm)	Canopy form	Clearance height (m)	RPA (m)	RPA m²	Condition (Good, Fair, Poor)	CAI (A, B, C)	Ranking	Notes
T1	Alder	7.0	13	223	3.7	0.5	2.7	22.5	Good	B	40+	Minor specimen of south-west corner of site (up to 1.0m) to be removed.
T2	Silver birch	10.0	13	318	4.1	3	3.8	46.8	Good	B	40+	Minor specimen of south-west corner of site (up to 1.0m) to be removed.
T3	Hawthorn	4.0	9	143	3.1	1	1.4	6.4	Fair	C	20-40	Minor specimen within crown spread of small trees and shrubs.
T4	Oak	6.25	9	199	5.5	1.8	2.4	17.3	Fair	C	40+	Minor specimen within crown spread of small trees and shrubs.
T5	Sycamore	12.0	10	386	4.4	4	4.8	71.6	Fair	B	40+	Minor specimen within crown spread of small trees and shrubs.
T6	Hazel	6.0	6.5	207	2.6	0.5	2.1	13.5	Fair	C	40+	Minor specimen within crown spread of small trees and shrubs.
T7	Common lime	5.0	11	302	4	2.4	3.6	41.4	Good	B	40+	Located on north boundary parallel with Dersham Road
T8	Sycamore	2.00	15	668	5.4	3	6.0	202.2	Good	A	40+	Located in north-east corner of site (proposed footpath opening path)
T9	Willow	11.0	11	360	4.8	6	4.2	66.5	Fair	B	20-40	Located in north-east corner of site (proposed footpath opening path)
T10	Oak	11.00	10	360	4.4	3.8	4.2	66.5	Fair	B	40+	Located on north boundary parallel with Dersham Road
T11	Oak	3.00	7	96	3.5	1.1	1.1	4.1	Fair	C	40+	Located on the east boundary
T12	Sycamore	6.00	10	191	3.8	1	2.3	16.5	Fair	C	40+	Located on the east boundary
T13	Silver birch	10.00	10	318	3.8	3.5	3.8	46.8	Fair	C	40+	Located on the east boundary
T14	Common lime	9.00	10	286	5.2	2	2.8	28.8	Good	C	40+	Located on the east boundary
T15	Sycamore	6.00	15	271	3.4	2	3.2	33.1	Good	C	40+	Located on the east boundary
T16	Oak	10.00	9	318	4.5	2.8	3.8	46.8	Good	B	40+	Located on the east boundary
T17	Common lime and Oak	6.00	11	271	4	2.5	3.2	33.1	Fair	B	40+	Located on the east boundary

PLANNING

Namco Ltd
10 Barnard Way
Norwich
NR5 9JB

Tree Constraints Plan Drawing 3 104-25-V4

Tree BS5837 Canopy Spread

Tree BS5837 Category A-RPA

Tree BS5837 Category B-RPA

Tree BS5837 Category C-RPA

1:500 Scale Bar

0 5m 10m 25m 50m

Green Leaf Planning