


PROPOSED ELEVATIONS




south

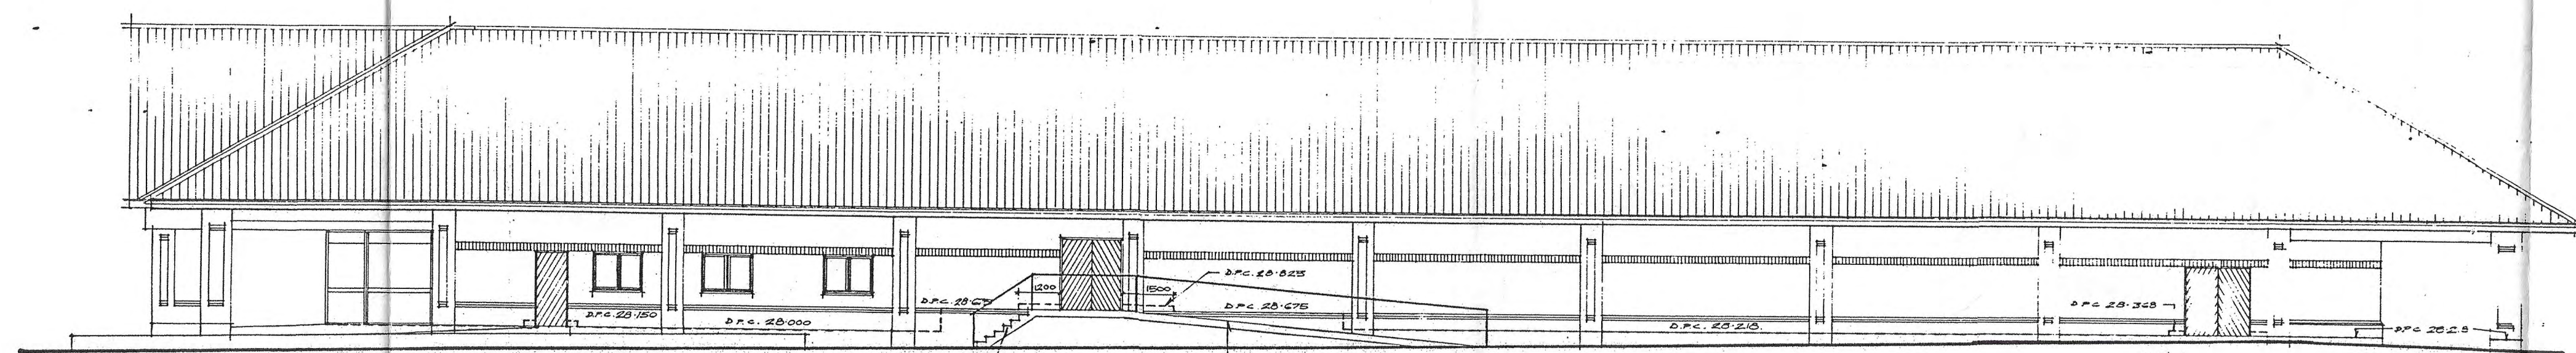


east

MASS CONCRETE STEPS
TOTAL RISE - 825mm.
RISERS - 125mm.
GOING - 250mm.

MASS CONCRETE RAMP
THINNE CONCRETE SURFACE.
CORBERT 11/2 RAMP.

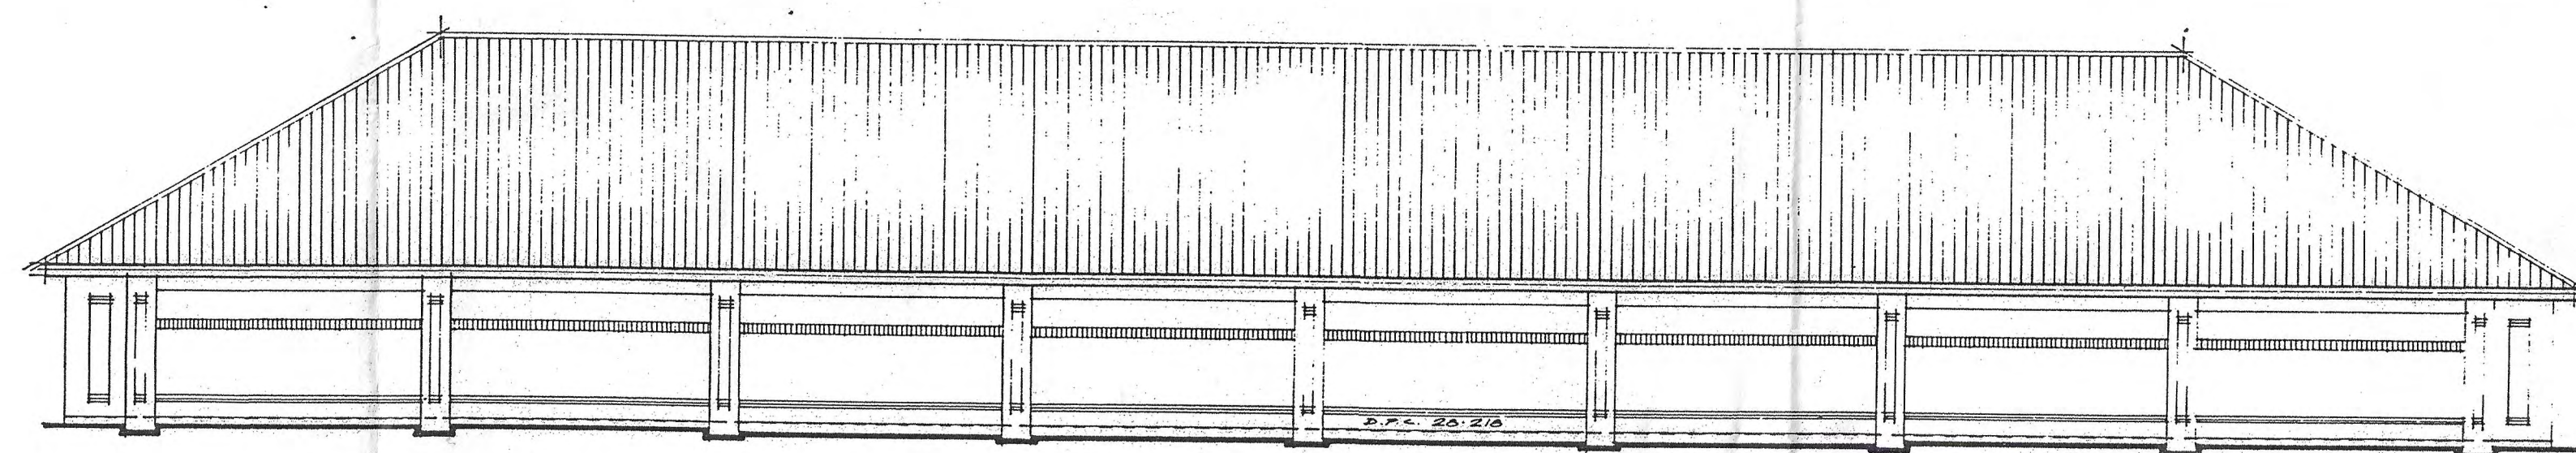

north

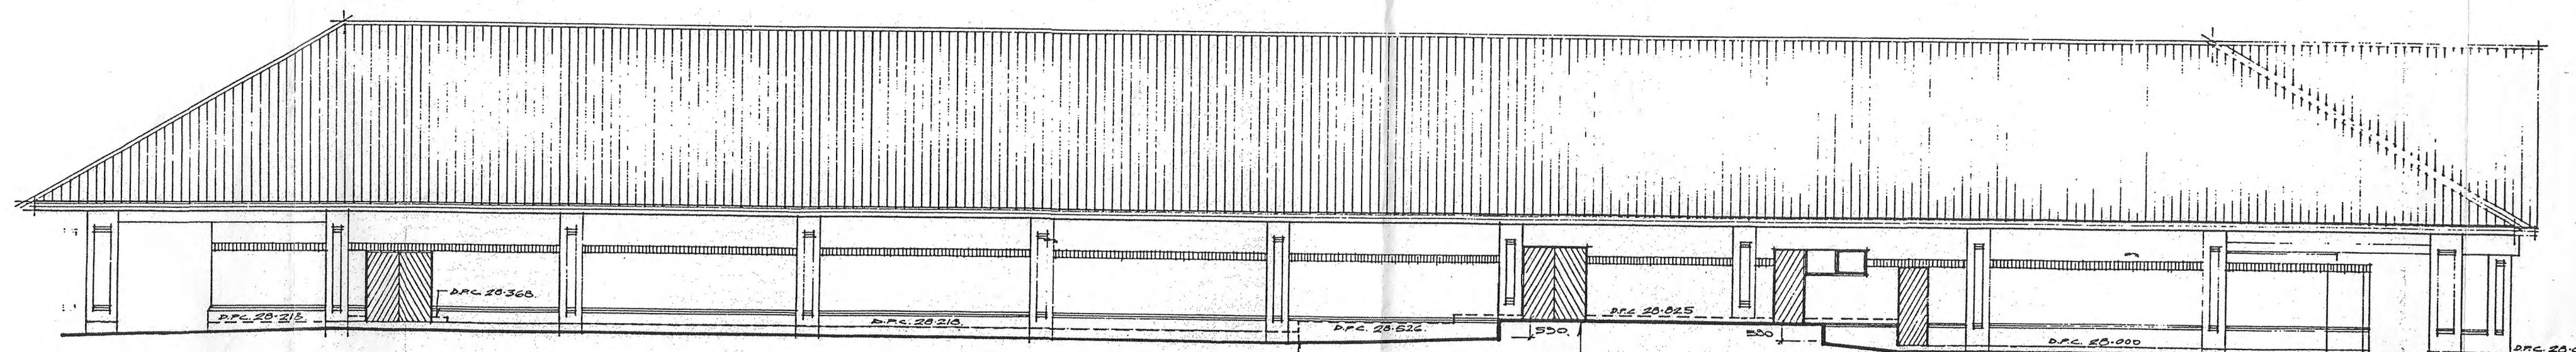

west

MASS STEPS TO BE
ADJUSTED TO CHANGEPUR
WITH STEPS IN PLACE.

CONCRETE RAMP BASED
AREA SECTED BY STEPS
AND RAMP. REFER TO
DCA N. 01/91-021

27-85

REDUCED
DRAWING

NO.	INT.	DATE	REVISION
1			

LAMBERT SCOTT & INNES
The Old Drill Hall, 27a Castle Market Street, Norwich, NR1 3DY
Telephone (01603) 440711, Fax (01603) 423112, email: mail@lscinnes.co.uk

CLIENT		SOLAR BOWL	
JOB	SOLAR BOWL, NORWICH	JOB NO.	2218
TITLE		EXISTING ELEVATIONS	DATE
			11.05.00
DRAWN BY	PD	CODE	(SK) 36
CHECKED BY			