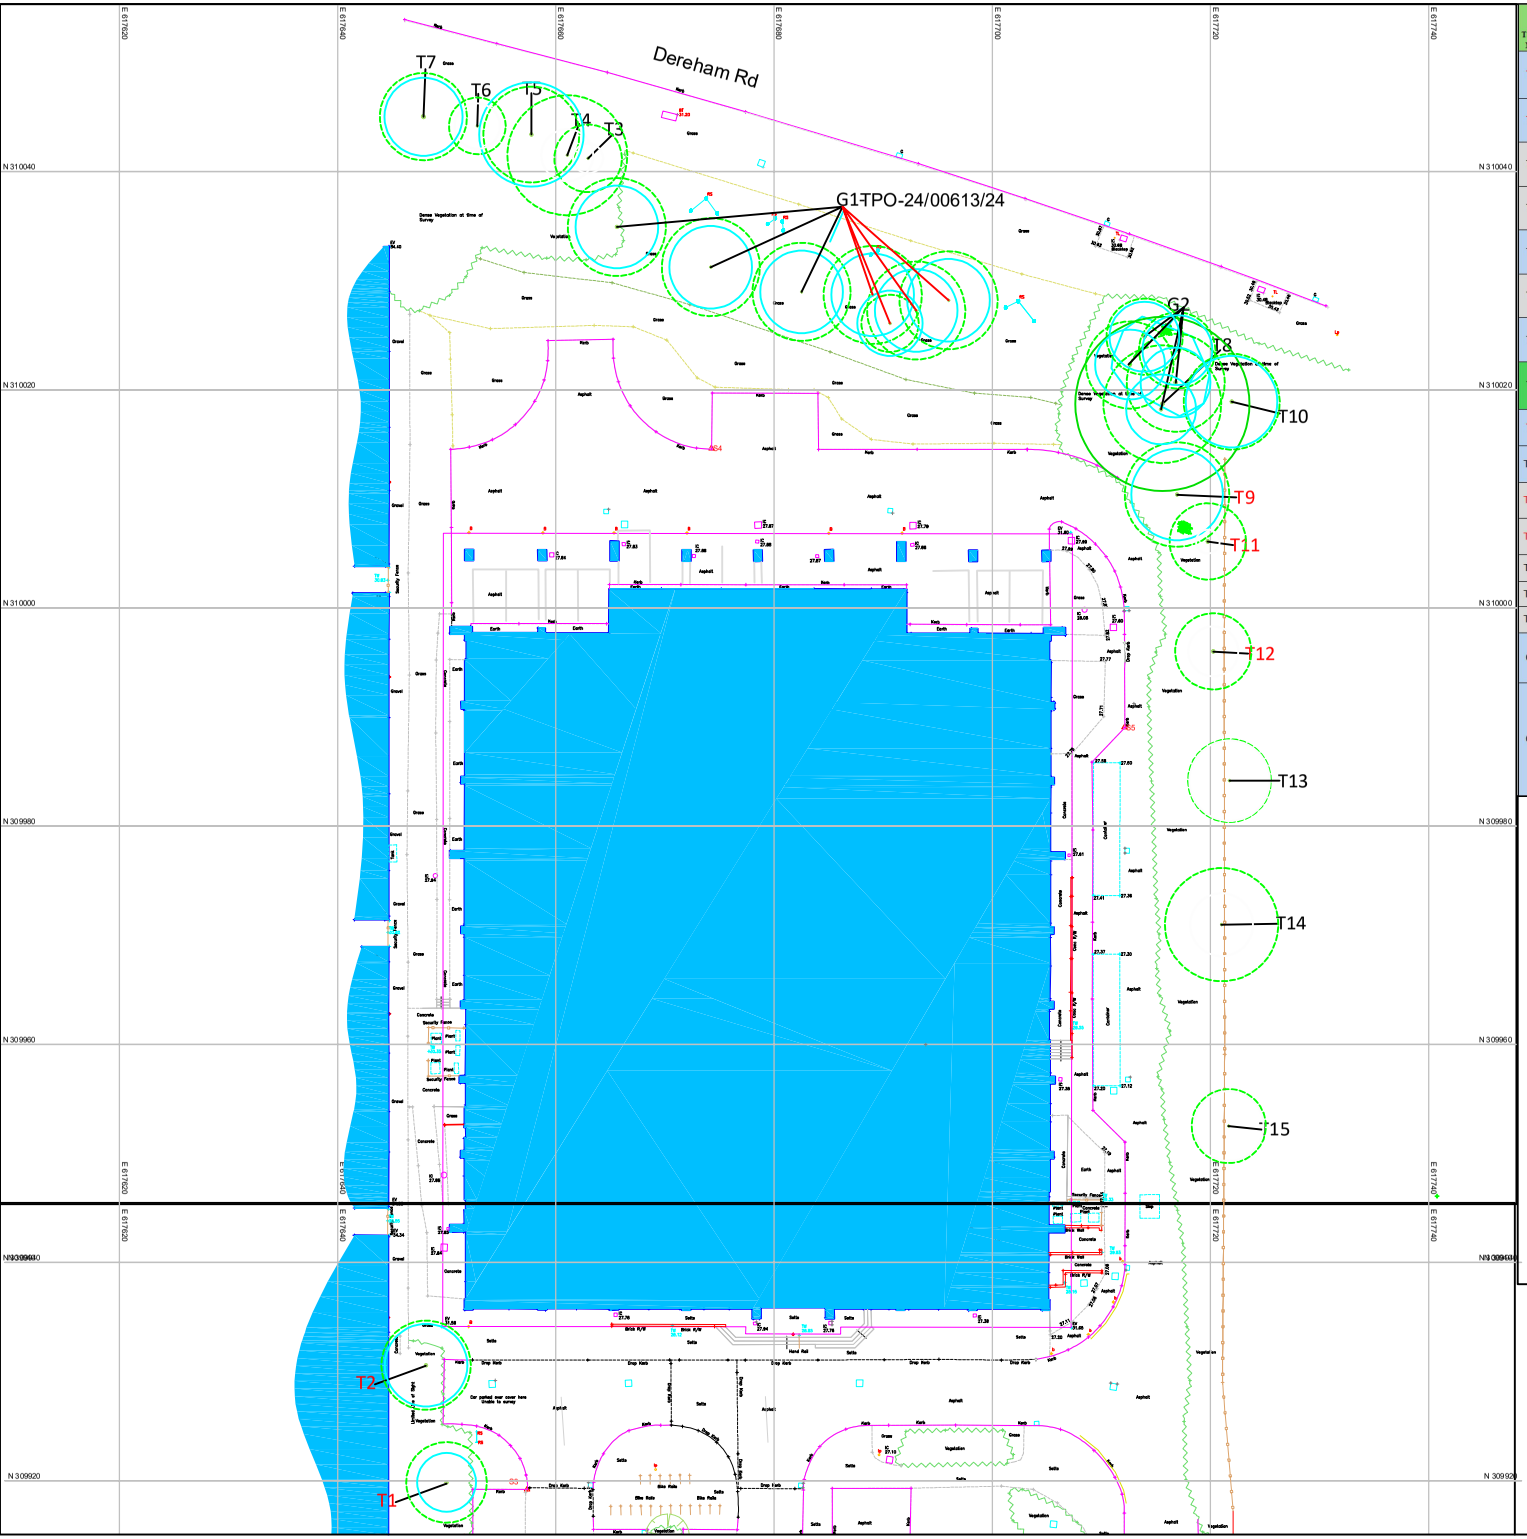

Tree No	Species	Circumfrence mm	Ht (m)	Diameter/ DBH (mm)	Canopy Radius (m)	Clearance height from ground to canopy	RPA radius (m)	Rpa m²	Condition- Good, Fair, Poor	CaT- A,B, C	Remaining Contribution	AGE- I,M,M, SM, EM, Y	Notes
T1	Alder	700	13	223	3.7	0.5	2.7	22.5	Good	B	40+	SM	Minor specimen off south-west corner of existig buildig to be removed.
T2	Silver birch	1000	13	318	4.1	3	3.8	45.8	Good	B	40+	SM	Minor specimen off south-west corner of existig buildig to be removed.
T3	Hawthorn	450	9	143	3.1	1	1.4	6.4	Fair	C	20-40	SM	Minor specimen within crowded area of small trees and shrubs.
T4	Oak	625	9	199	5.5	1.8	2.4	17.9	Fair	C	40+	EM	Minor specimen within crowded area of small trees and shrubs.
T5	Sycamore	1250	10	398	4.4	4	4.8	71.6	Fair	B	40+	SM	Located on north boundary parallel with Dereham Road
T6	Hazel	650	6.5	207	2.6	0.5	2.1	13.5	Fair	C	40+	SM	Minor specimen within crowded area of small trees and shrubs.
T7	Common Lime	950	11	302	4	2.4	3.6	41.4	Good	B	40+	EM	Located on north boundary parallel with Dereham Road
T8	Sycamore	2100	15	668	5.4	3	8.0	202.2	Good	A	40+	M	Located in north-east corner close to proposed footpath/cycle path.
T9	Willow	1100	11	350	4.8	6	4.2	55.5	Fair	B	20-40	EM	Located in overgrown north-east corner of site-to be removed.
T10	Oak	1100	16	350	4.4	3.8	4.2	55.5	Fair	B	40+	EM	Falling just outside the red line boundary to the north-east corner.
T11	Oak	300	7	95	3.5	1.1	1.1	4.1	Fair	C	40+	EM	Falling just outside the red line boundary to the north-east corner.
T12	Sycamore	600	10	191	3.8	1	2.3	16.5	Fair	C	40+	EM	Falling just outside the red line boundary to the north-east corner.
T13	Silver birch	1000	16	318	3.8	3.5	3.8	45.8	Fair	C	40+	M	Located offsite beyond east boundary
T14	Common Lime	900	16	286	5.2	2	2.9	25.8	Good	C	40+	EM	Multi stem
T15	Sycamore	850	15	271	3.4	2	3.2	33.1	Good	C	40+	EM	Outside boundary
G1	Oak	1000	9	318	4.5	2.8	3.8	45.8	Good	B	40+	EM	Group of 7 trees along north bank protected under TPO-24/00613/24. 4 Specimens to be removed from the group.
G2	Common lime and Oak	850	11	271	4	2.5	3.2	33.1	Fair	B	40+	EM	Crowded group of trees and self-set saplings within north-east corner of site around trees T8 and T9. Would benefit from some thinning and formative pruning of retained specimens to enhance the retained trees of note.

PLANNING

Namco/Lidl
10 Barnard Way
Norwich
NR5 9JB

Tree Constraints Plan-Drawing 3103-25-V3

Tree BS:5837 Canopy Spread
Tree BS:5837 Category A-RPA
Tree BS:5837 Category B-RPA
Tree BS:5837 Category C-RPA

1:500 Scale Bar
0 5m 10m 25m 50m

Green Leaf Planning