


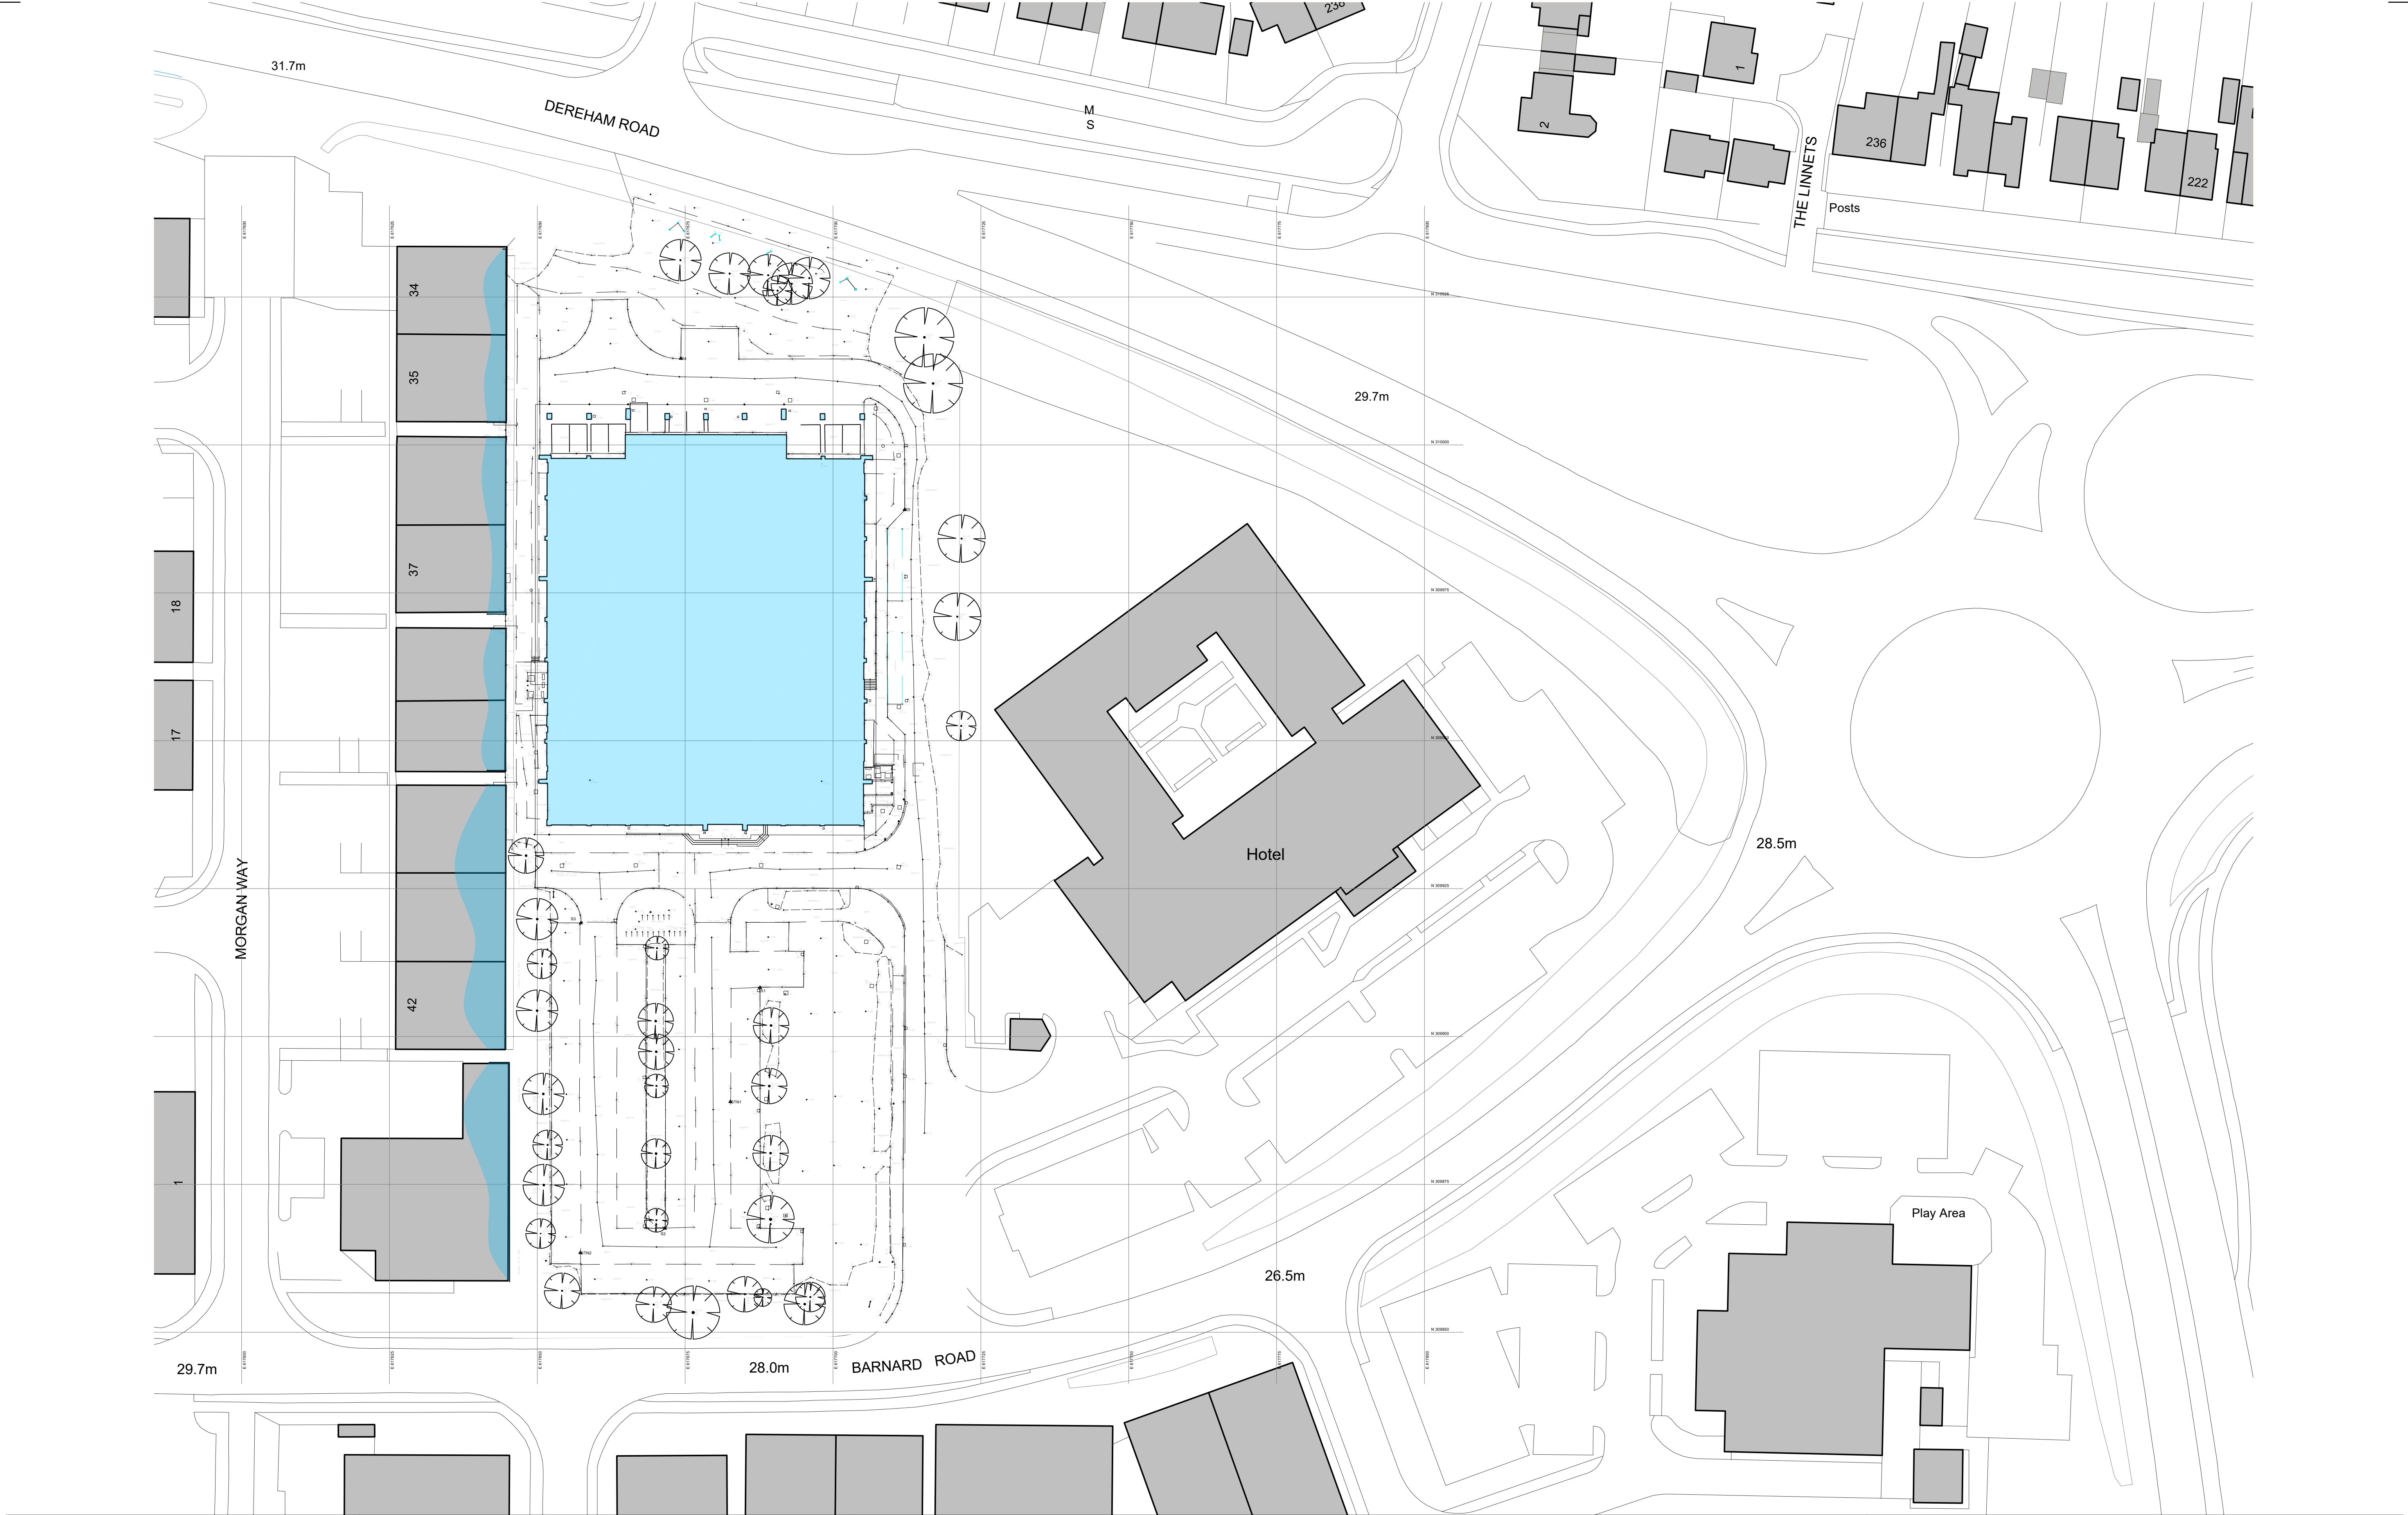

NORTH

0

5.0

10.0

15.0

20.0

25.0

50.0m

The copyright of this drawing is vested with Corstorphine & Wright Ltd and must not be copied or reproduced without the consent of the company.

P-00

ISSUED FOR PLANNING

Rev.

Description

18.10.23

DC

CW

Date

Drawn

Chk.

Client

Williams Group

Project

Barnard Road
Norwich

Drawing Title

Existing Topographical Survey

Drawing Status

PLANNING

Warwick Studio

Brook Hall, Brook Street, Warwick, CV34 4BL

01926 653 444

corstorphine-wright.com

Drawing No.

19408-202

Revision

P-00

Drawn

DC

Checked

CW

Paper Size

A1

Scale

1:500

Date

OCT 23